PLAN TECHNIQUE
SUSPENTE SIMPLE 12-16

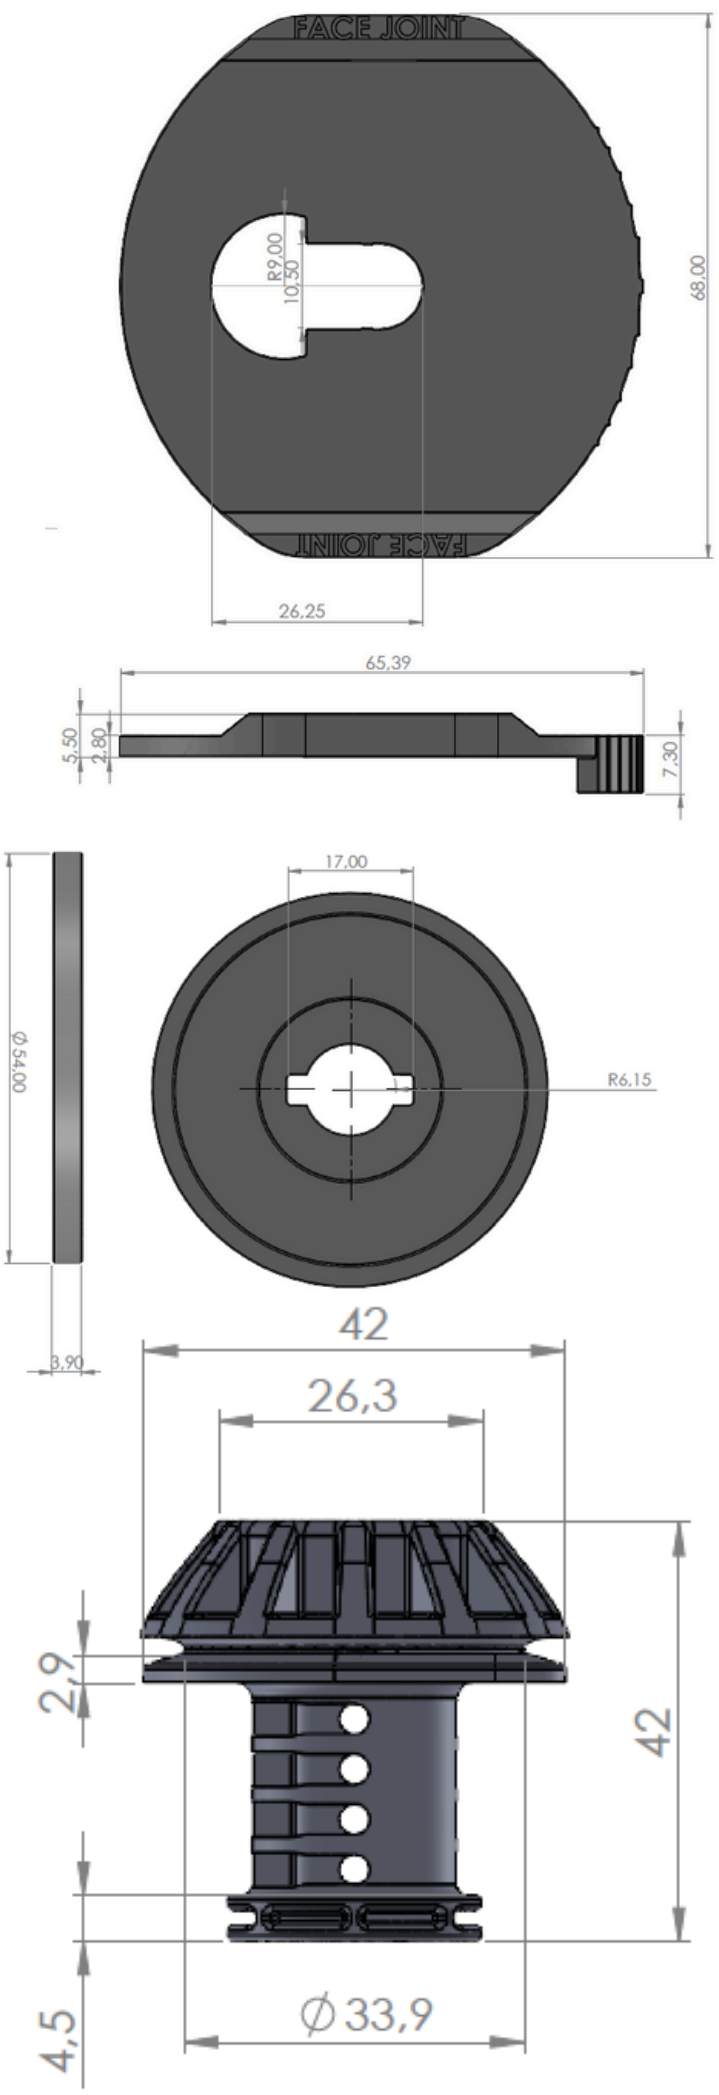

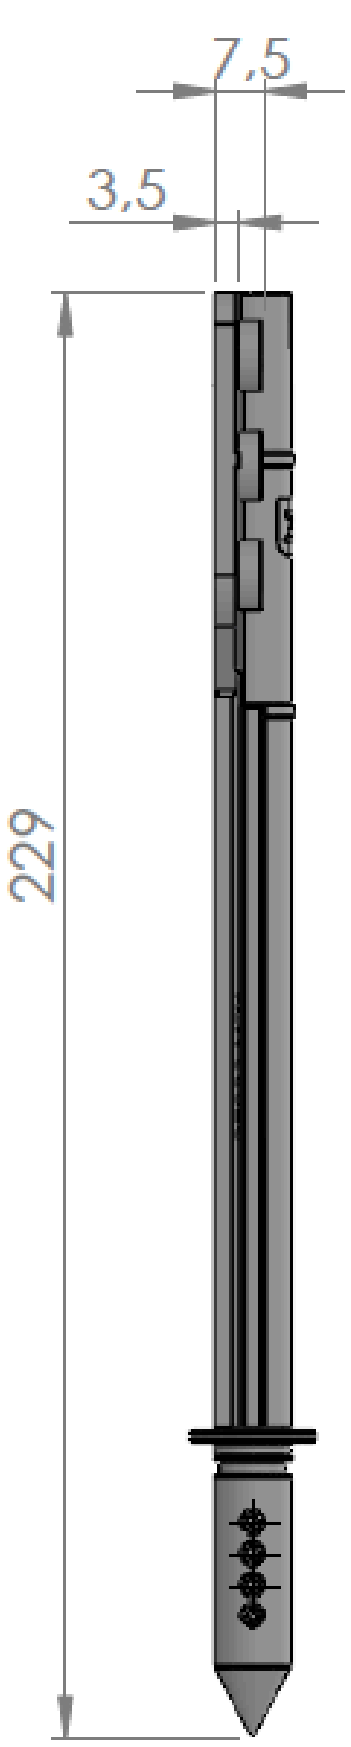

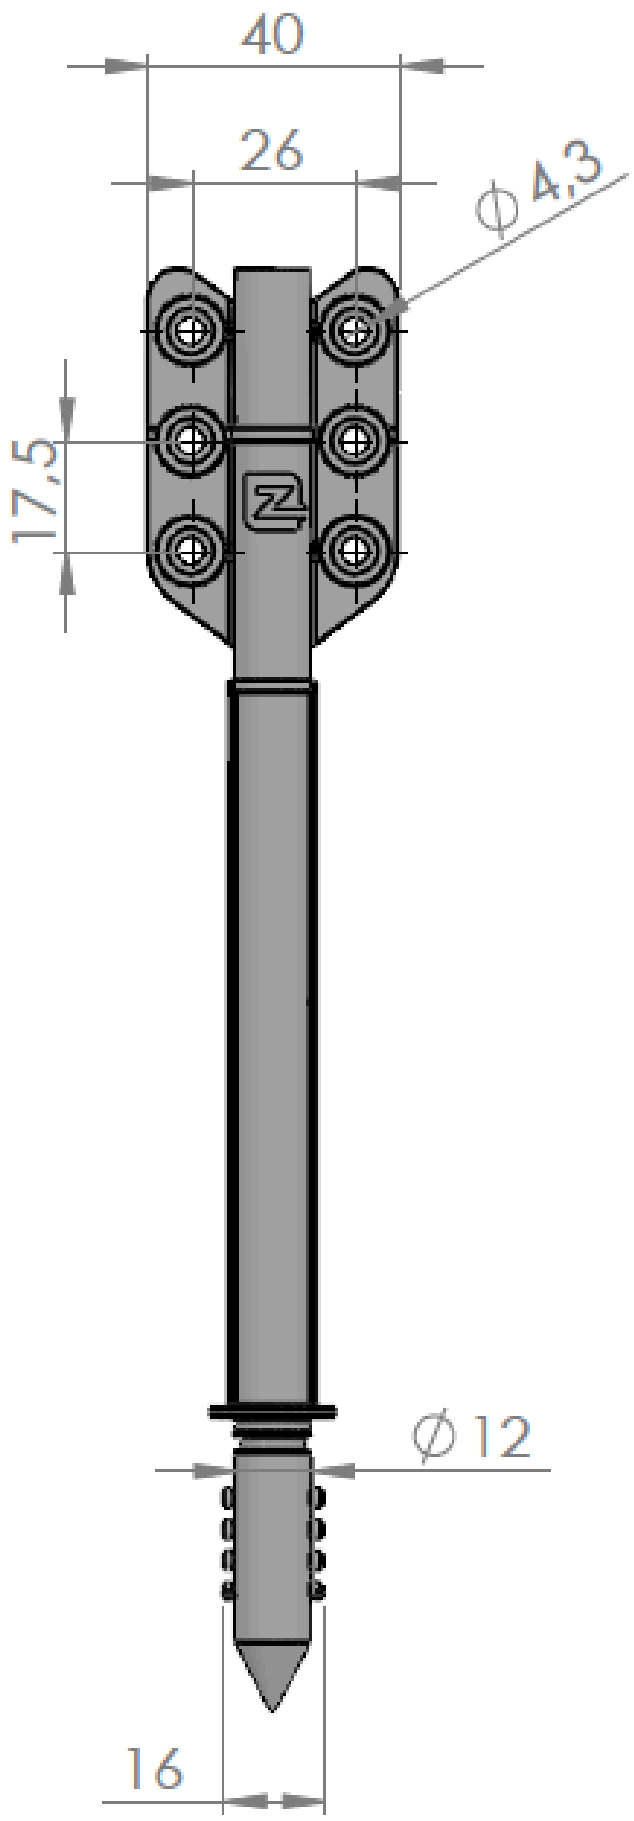

PLAN TECHNIQUE
SUSPENTE SIMPLE 16-20

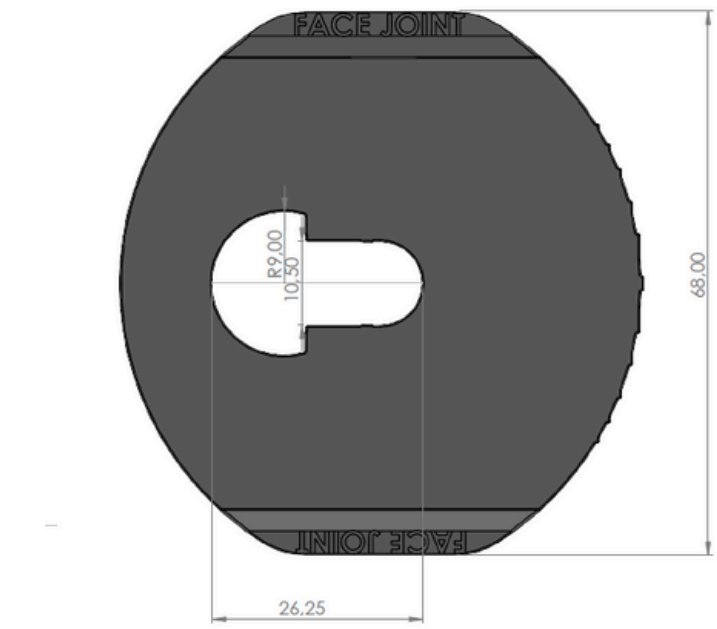

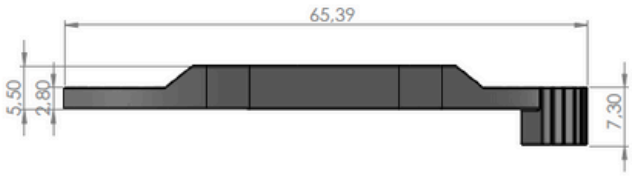

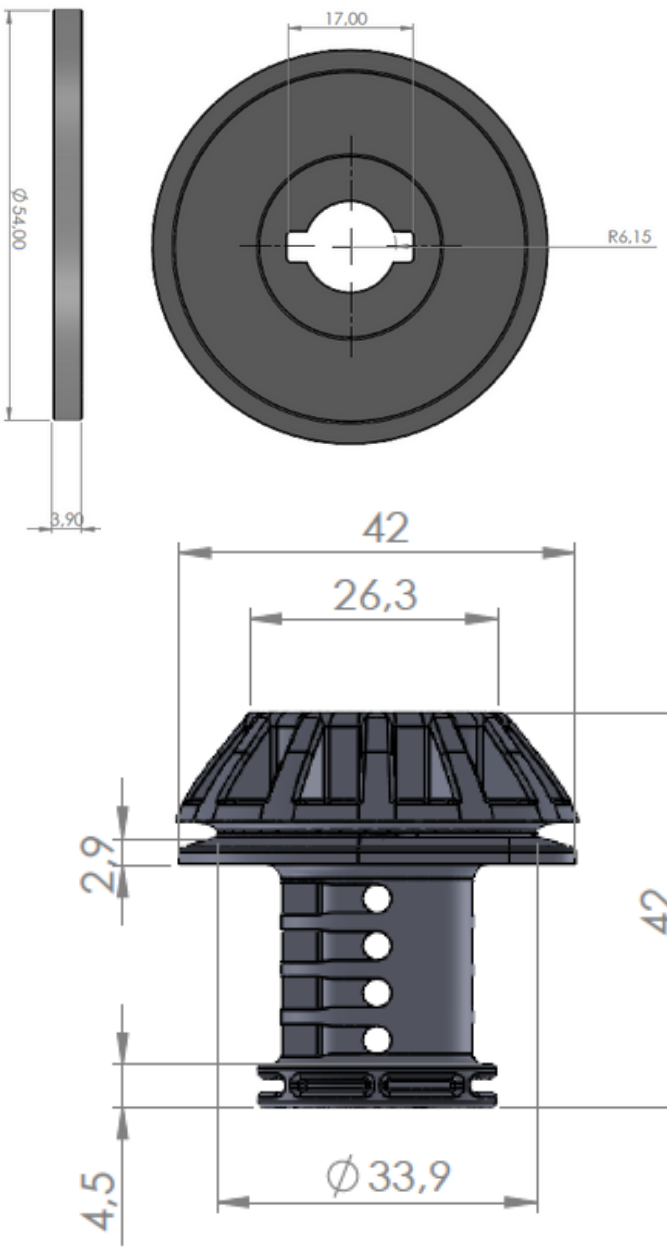

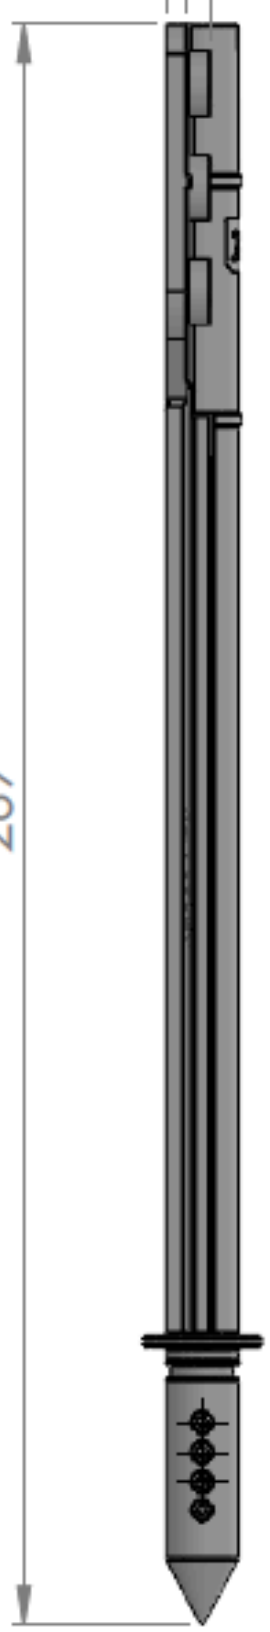

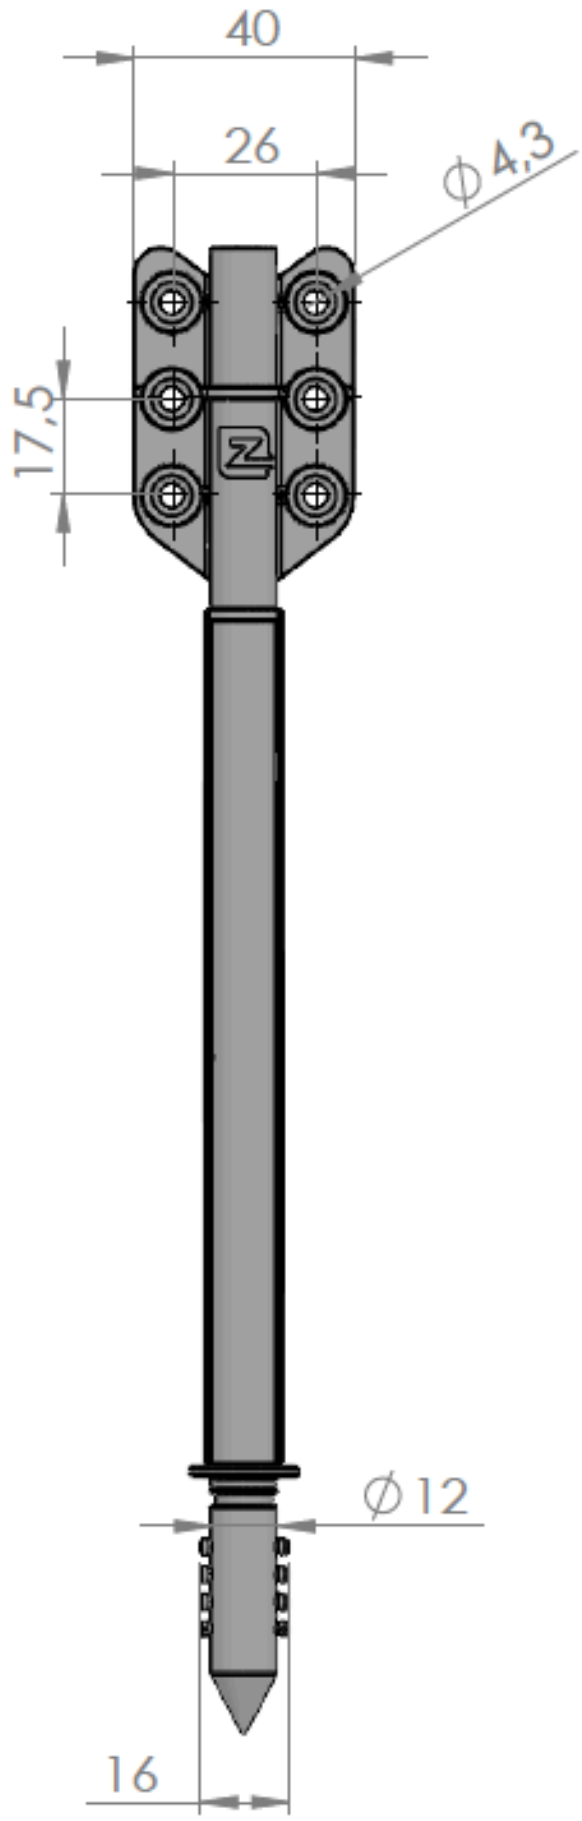

PLAN TECHNIQUE
SUSPENTE SIMPLE 20-24

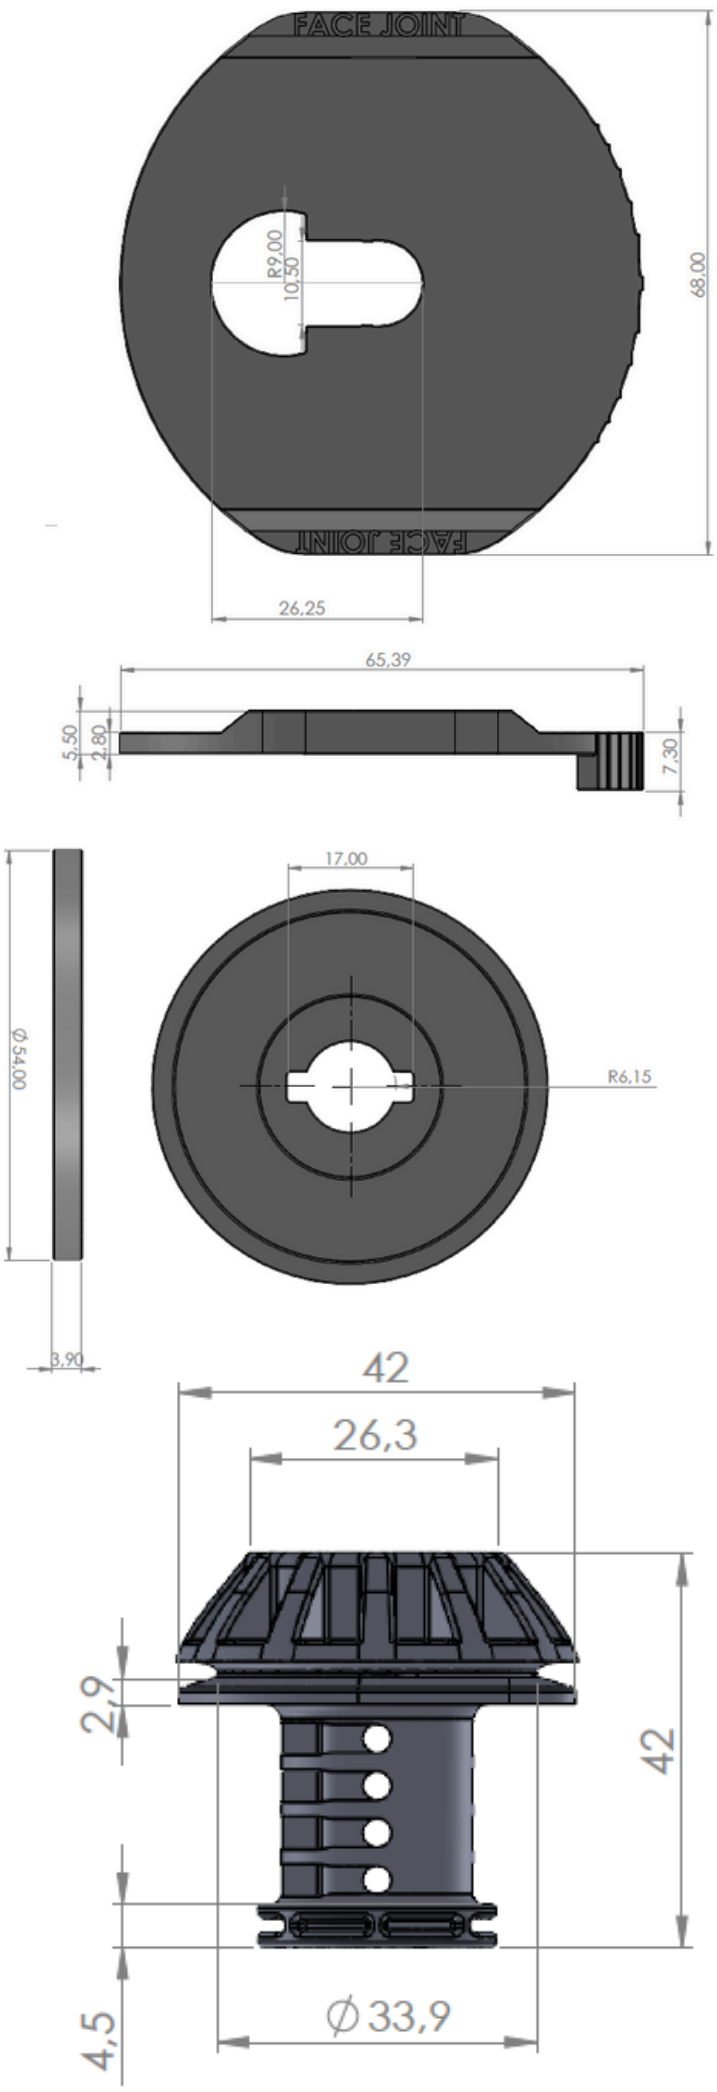

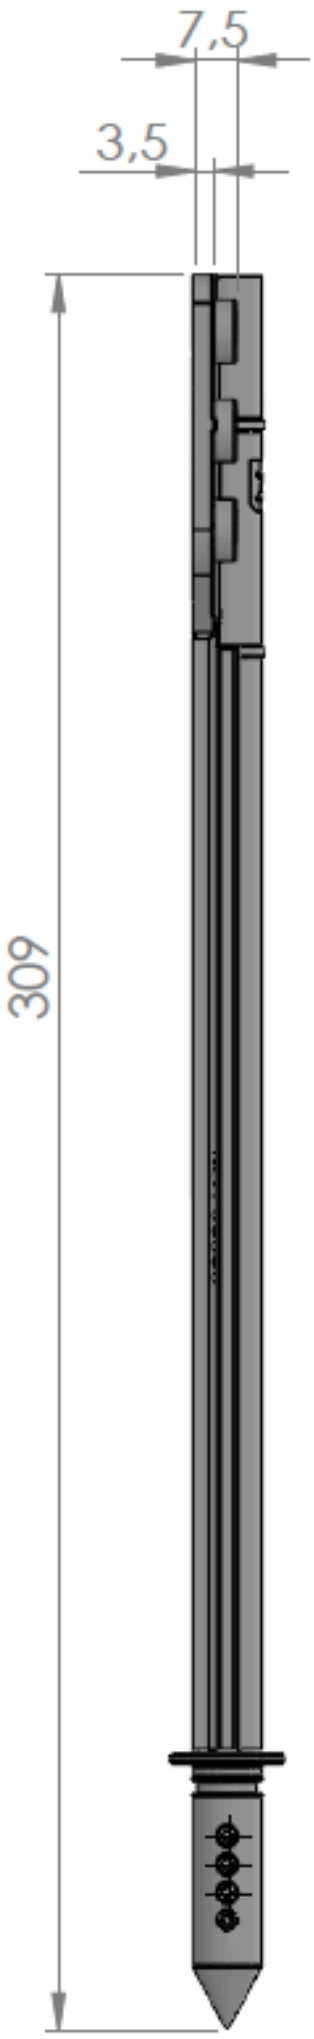

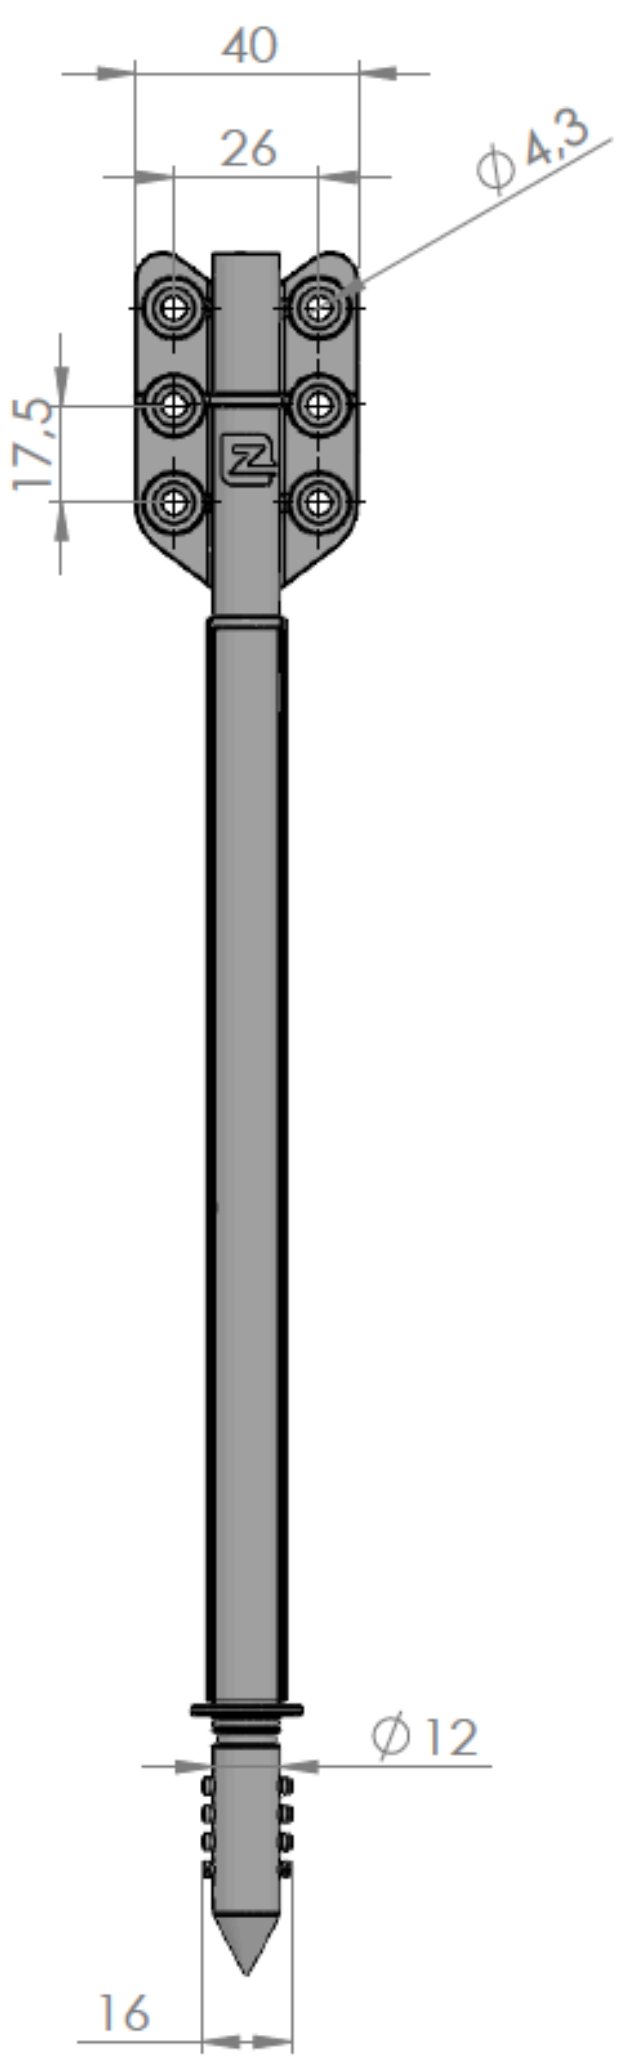
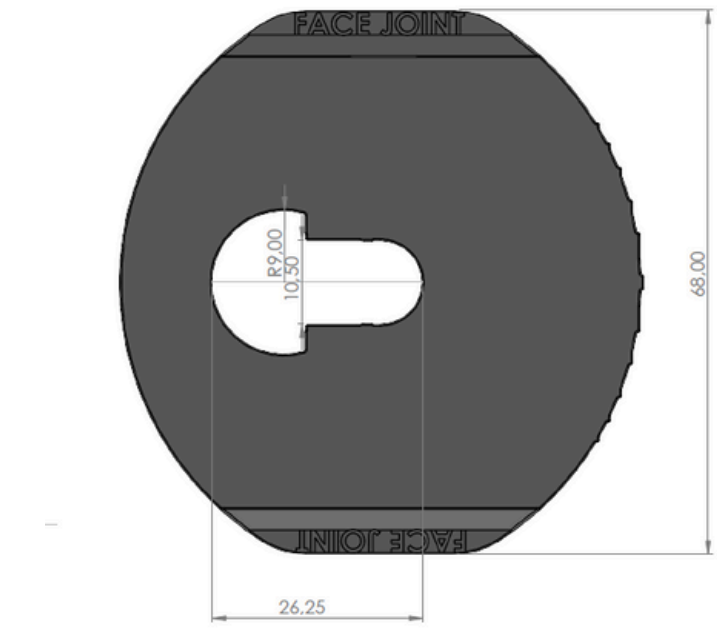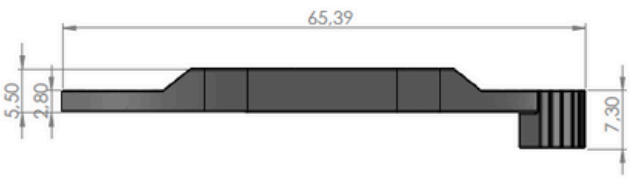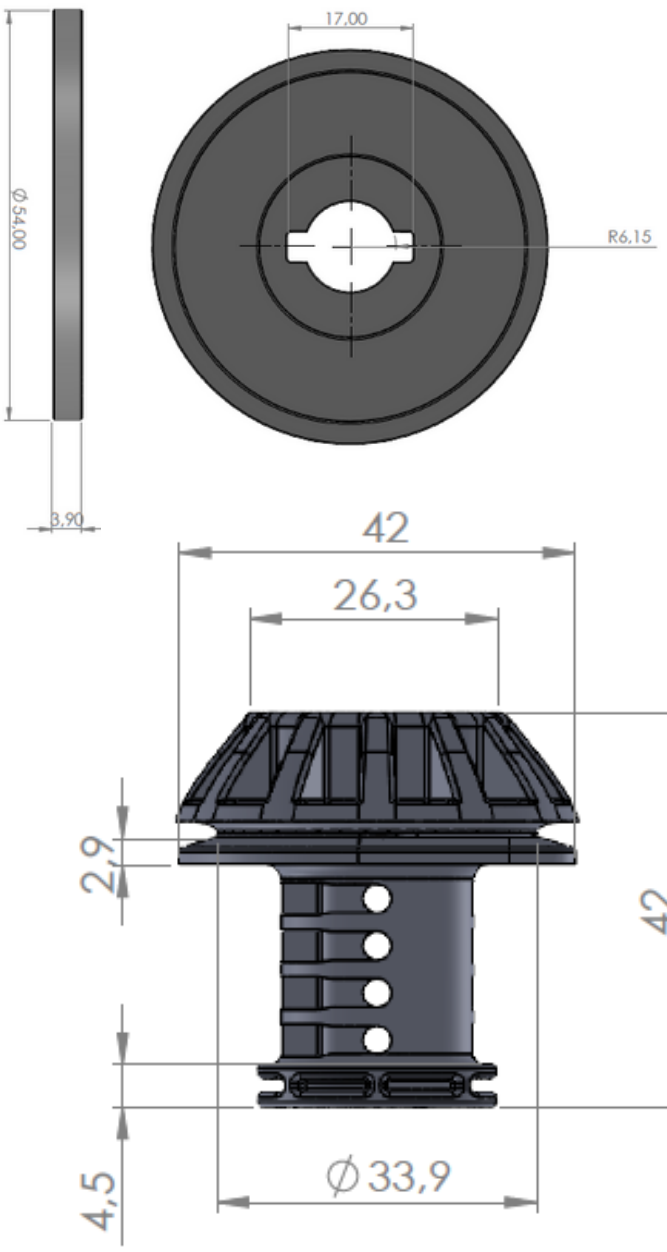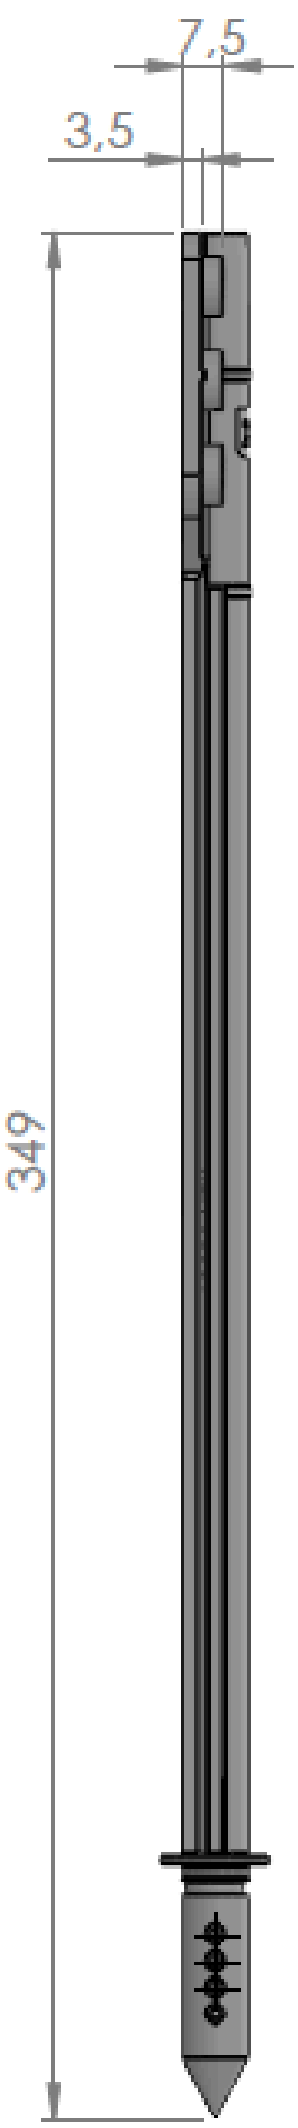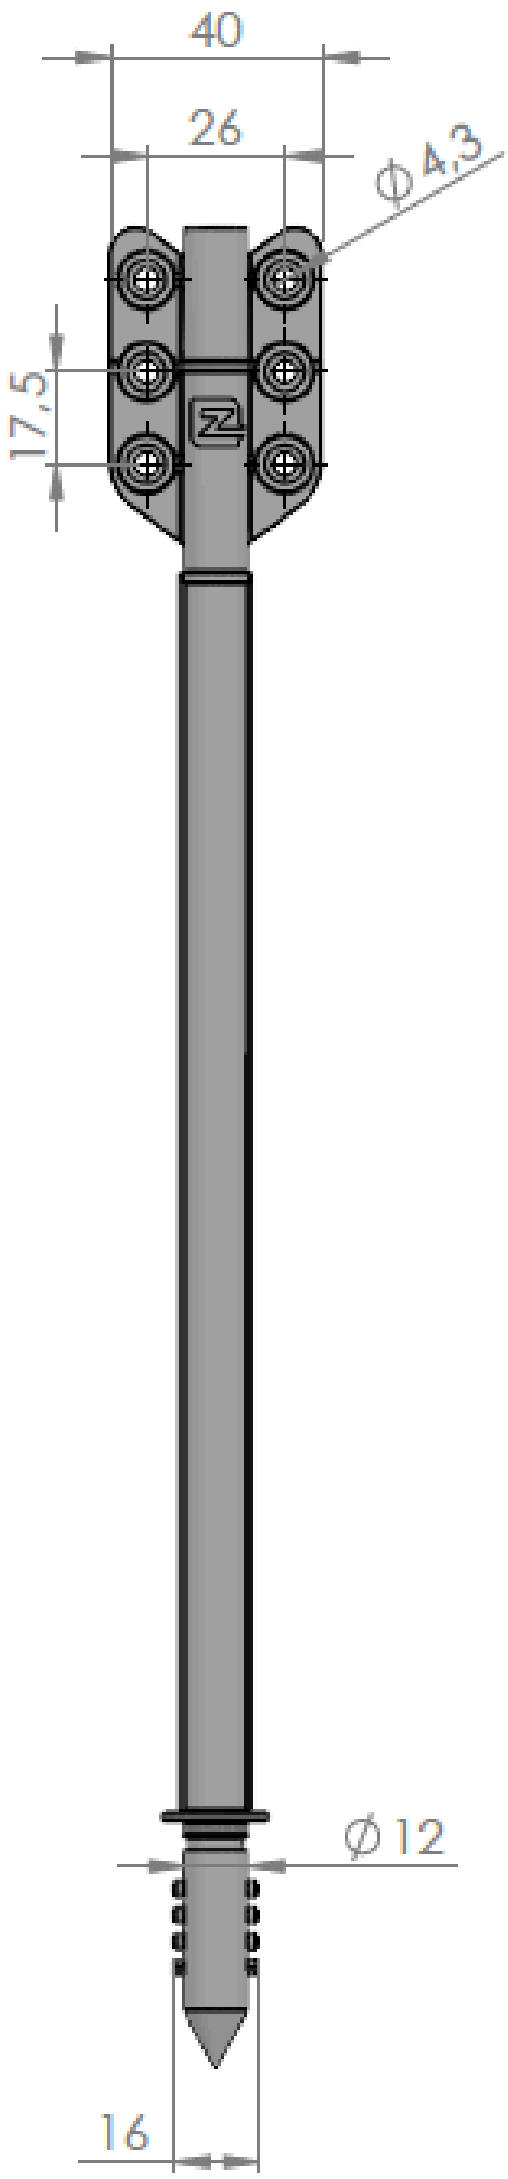
PLAN TECHNIQUE
SUSPENTE SIMPLE 24-28